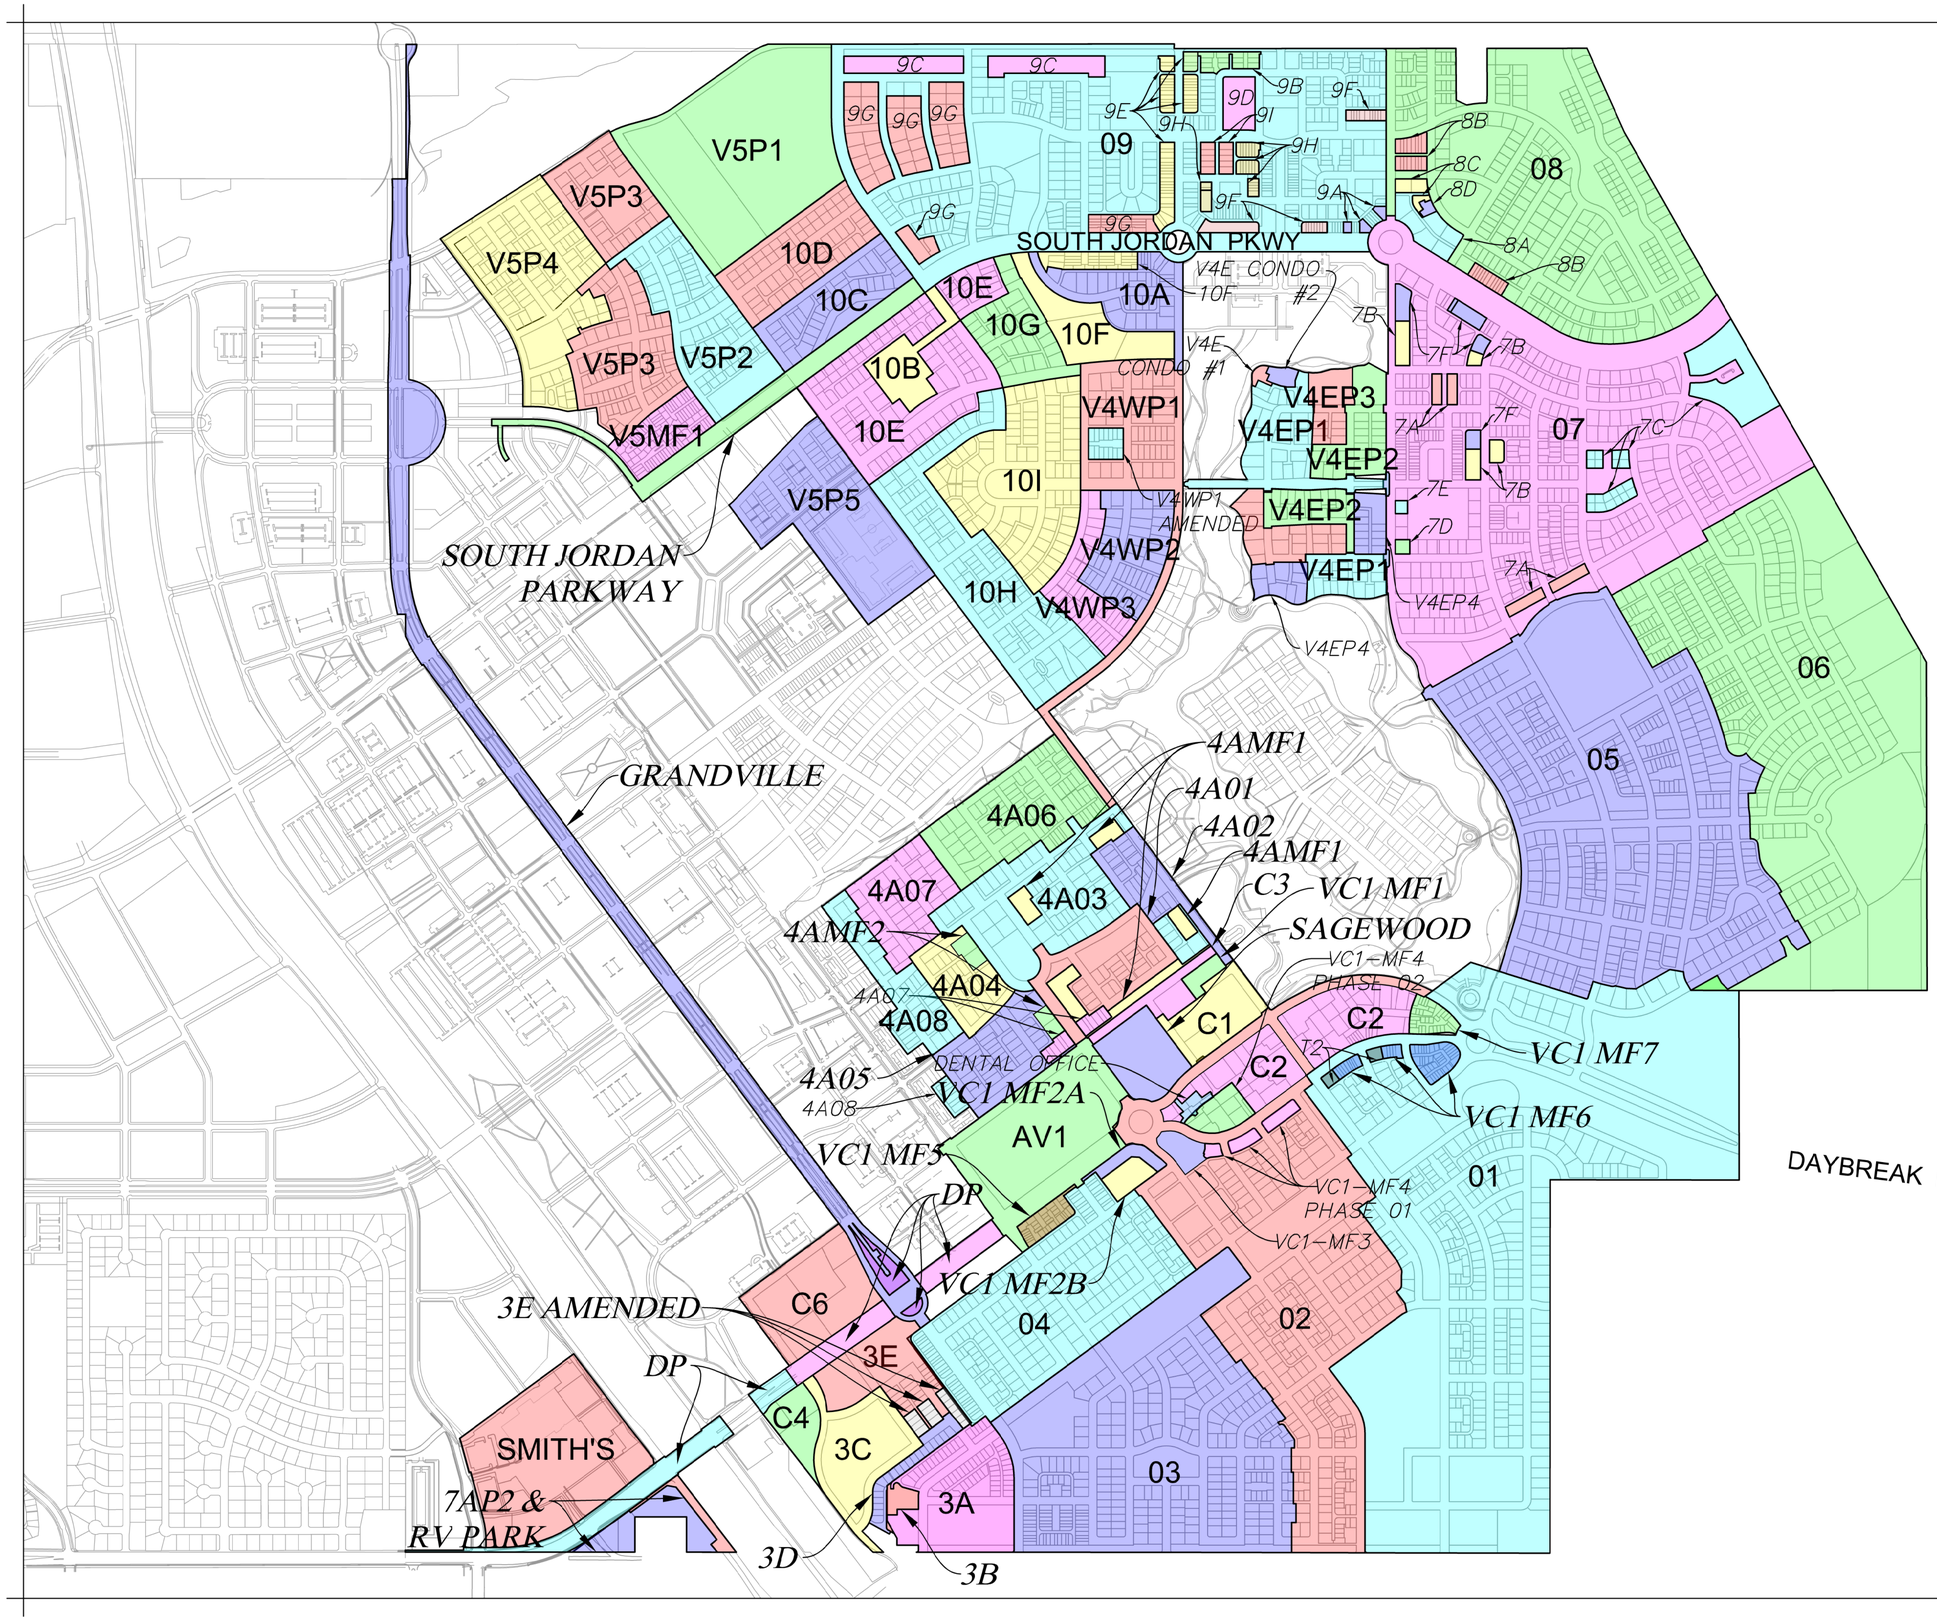

perigee consulting

9097 SOUTH 1300 WEST, SUITE 305 WEST JORDAN, UT 84088
801.628.6004 TEL. 801.590.6611 FAX WWW.PERIGEECIVIL.COM

SOUTH JORDAN CITY

CITY ENGINEER DATE

MARK	DESCRIPTION	DATE	APPR.

DESIGNED BY: JTA	DATE: XXX
DWN BY: AML	CKD BY: XXX
SUBMITTED BY:	SOLICITATION NO.
FILE NAME:	CONTRACT NO. 00182
SIZE: 24x36 D	PLOTTED BY:
	PLOT DATE:
	REV:

DAYBREAK PLAT BOUNDARIES

SHEET NUMBER

OF 20 SHEETS

DRAWING NAME