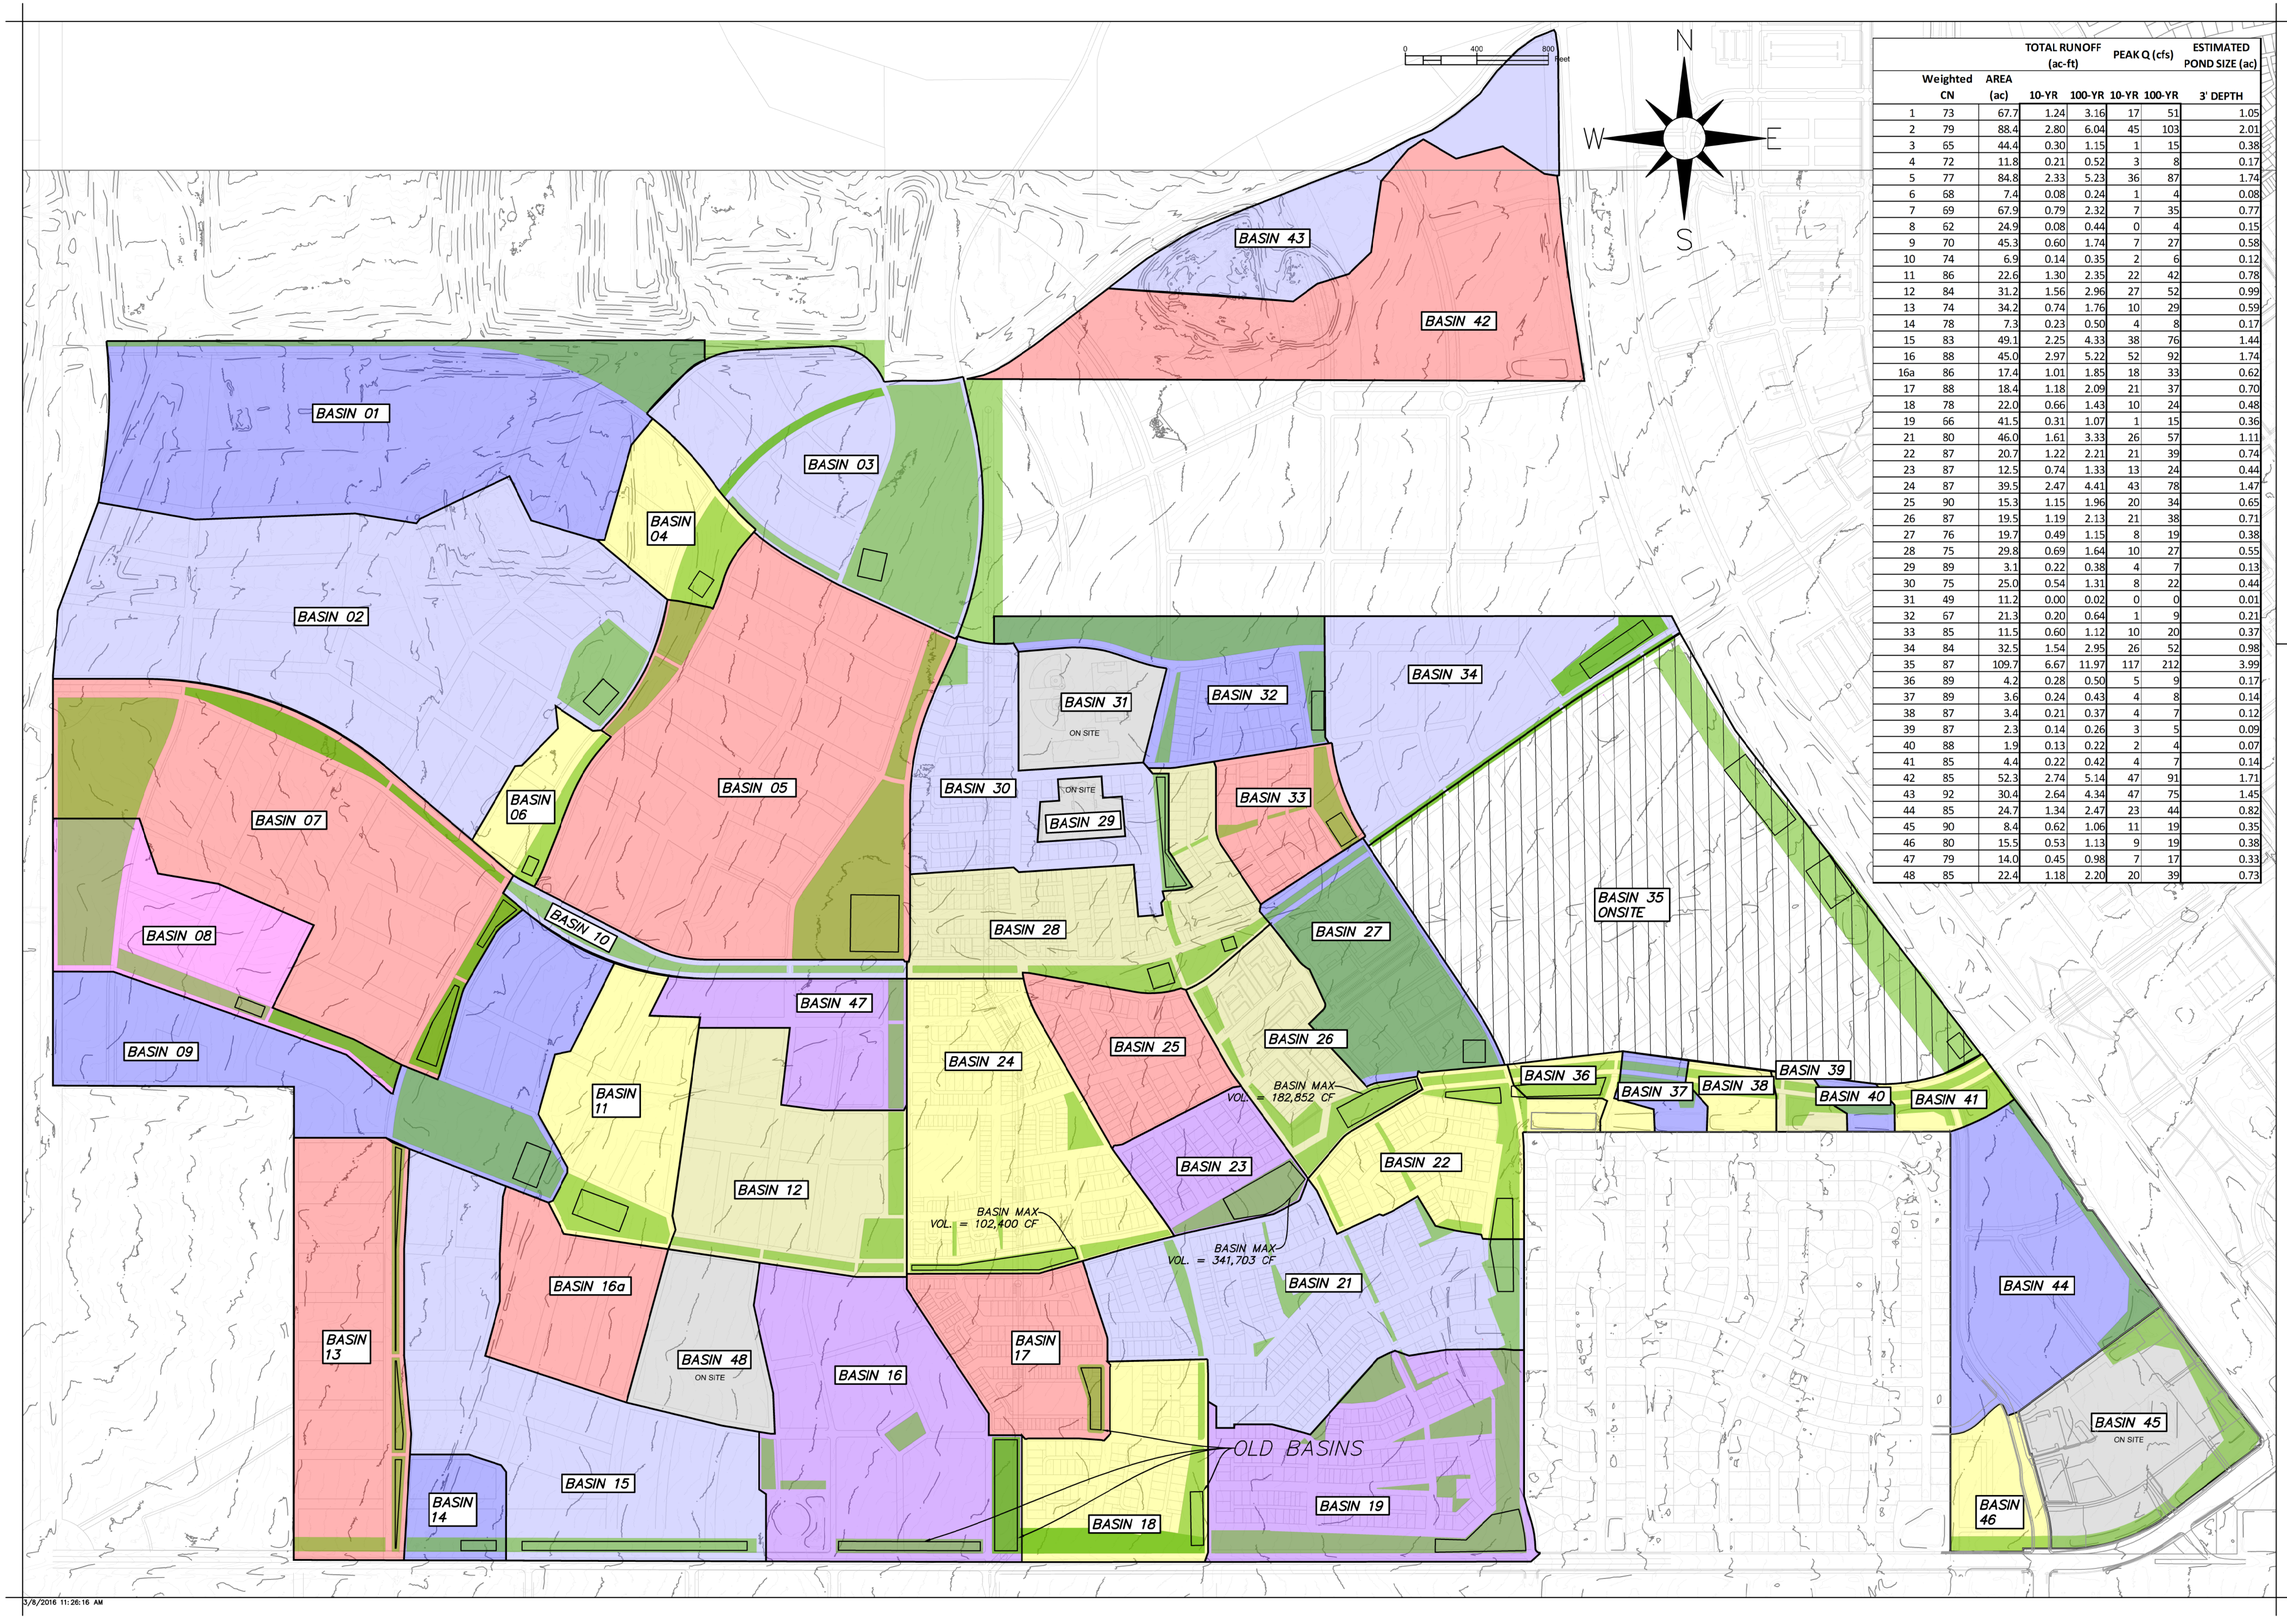

	Weighted CN	AREA (ac)	TOTAL RUNOFF (ac-ft) 10-YR	TOTAL RUNOFF (ac-ft) 100-YR	PEAK Q (cfs) 10-YR	PEAK Q (cfs) 100-YR	ESTIMATED POND SIZE (ac) 3' DEPTH
1	73	67.7	1.24	3.16	17	51	1.05
2	79	88.4	2.80	6.04	45	103	2.01
3	65	44.4	0.30	1.15	1	15	0.38
4	72	11.8	0.21	0.52	3	8	0.17
5	77	84.8	2.33	5.23	36	87	1.74
6	68	7.4	0.08	0.24	1	4	0.08
7	69	67.9	0.79	2.32	7	35	0.77
8	62	24.9	0.08	0.44	0	4	0.15
9	70	45.3	0.60	1.74	7	27	0.58
10	74	6.9	0.14	0.35	2	6	0.12
11	86	22.6	1.30	2.35	22	42	0.78
12	84	31.2	1.56	2.96	27	52	0.99
13	74	34.2	0.74	1.76	10	29	0.59
14	78	7.3	0.23	0.50	4	8	0.17
15	83	49.1	2.25	4.33	38	76	1.44
16	88	45.0	2.97	5.22	52	92	1.74
16a	86	17.4	1.01	1.85	18	33	0.62
17	88	18.4	1.18	2.09	21	37	0.70
18	78	22.0	0.66	1.43	10	24	0.48
19	66	41.5	0.31	1.07	1	15	0.36
21	80	46.0	1.61	3.33	26	57	1.11
22	87	20.7	1.22	2.21	21	39	0.74
23	87	12.5	0.74	1.33	13	24	0.44
24	87	39.5	2.47	4.41	43	78	1.47
25	90	15.3	1.15	1.96	20	34	0.65
26	87	19.5	1.19	2.13	21	38	0.71
27	76	19.7	0.49	1.15	8	19	0.38
28	75	29.8	0.69	1.64	10	27	0.55
29	89	3.1	0.22	0.38	4	7	0.13
30	75	25.0	0.54	1.31	8	22	0.44
31	49	11.2	0.00	0.02	0	0	0.01
32	67	21.3	0.20	0.64	1	9	0.21
33	85	11.5	0.60	1.12	10	20	0.37
34	84	32.5	1.54	2.95	26	52	0.98
35	87	109.7	6.67	11.97	117	212	3.99
36	89	4.2	0.28	0.50	5	9	0.17
37	89	3.6	0.24	0.43	4	8	0.14
38	87	3.4	0.21	0.37	4	7	0.12
39	87	2.3	0.14	0.26	3	5	0.09
40	88	1.9	0.13	0.22	2	4	0.07
41	85	4.4	0.22	0.42	4	7	0.14
42	85	52.3	2.74	5.14	47	91	1.71
43	92	30.4	2.64	4.34	47	75	1.45
44	85	24.7	1.34	2.47	23	44	0.82
45	90	8.4	0.62	1.06	11	19	0.35
46	80	15.5	0.53	1.13	9	19	0.38
47	79	14.0	0.45	0.98	7	17	0.33
48	85	22.4	1.18	2.20	20	39	0.73

perigee consulting
9967 SOUTH 1300 WEST, SUITE 304
WEST JORDAN, UT 84088
801 626 6004 TEL 801 590 6611 FAX
WWW.PERIGEECIVIL.COM

MARK	DESCRIPTION	DATE	APPR.
	Subbasin Exhibit		

REV:

DATE: NOV. 2015
SOLICITATION NO:
CONTRACT NO: AXXXX
DESIGNED BY: SAS
CKD BY: TVW
DWN BY: SAS
SUBMITTED BY:
FILE NAME: N:\00182 Daybreak\Utah\STRM\West Side MP\MODEL\West Side MP Subbasin Exhibit.dwg
PLOT DATE: 3/8/2016 11:26:16 AM
SIZE: ANSI D
PLOTTED BY:

DAYBREAK
WEST SIDE MASTER PLAN
SUB-BASIN EXHIBIT

SHEET NUMBER
1
OF 01 SHEETS
DRAWING NAME
EX01

3/8/2016 11:26:16 AM