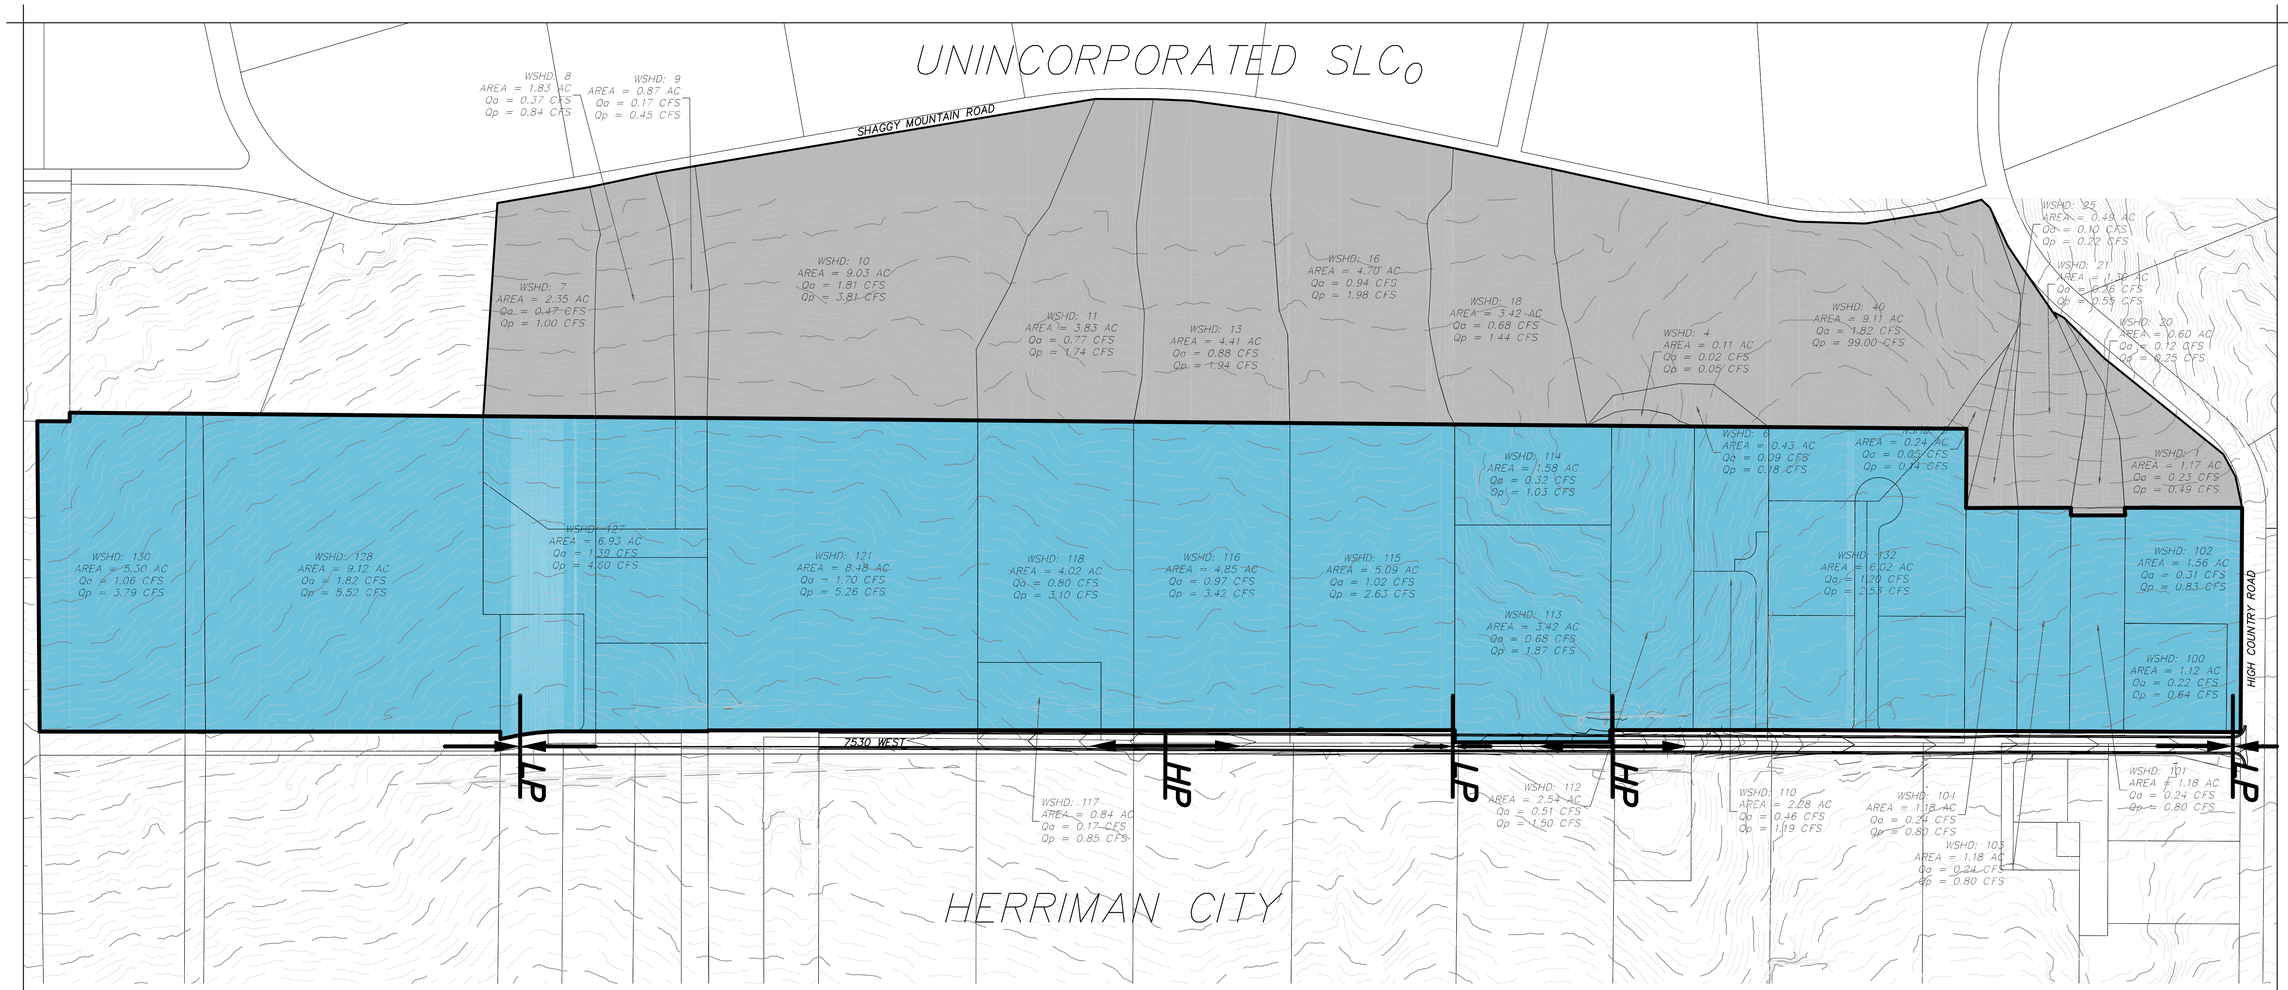

LEGEND

- WATERSHEDS WITHIN HERRIMAN CITY BOUNDARY
- OFFSITE WATERSHED

OUTSIDE OF SHADED AREA = UNINCORPORATED AREA

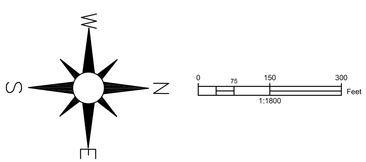

perigee consulting
9071 SOUTH 1300 WEST, SUITE 204
801.628.6004 TEL 801.590.9611 FAX
WEST JORDAN, UT 84088
WWW.PERIGEECIVIL.COM

MARK	DESCRIPTION	DATE	APPR.

REV:

DATE: XXXXX

SOLICITATION NO:

CONTRACT NO: 00293

DESIGNED BY: XXX
DWN BY: SKS
CKD BY: XXX
SUBMITTED BY:

FILE NAME: N:\00293 Herriman Road 7530 W\Hdet\STRM\ETD2-7530 STORM DRAIN EXHIBIT

PLOT DATE: 10/31/2013 4:14:18 PM

SIZE: ANSI D

PLOTTED BY:

HERRIMAN CITY
7530 STORM DRAIN EXHIBIT

SHEET NUMBER
01
OF 01 SHEETS

DRAWING NAME
EX01

10/31/2013 4:14:18 PM